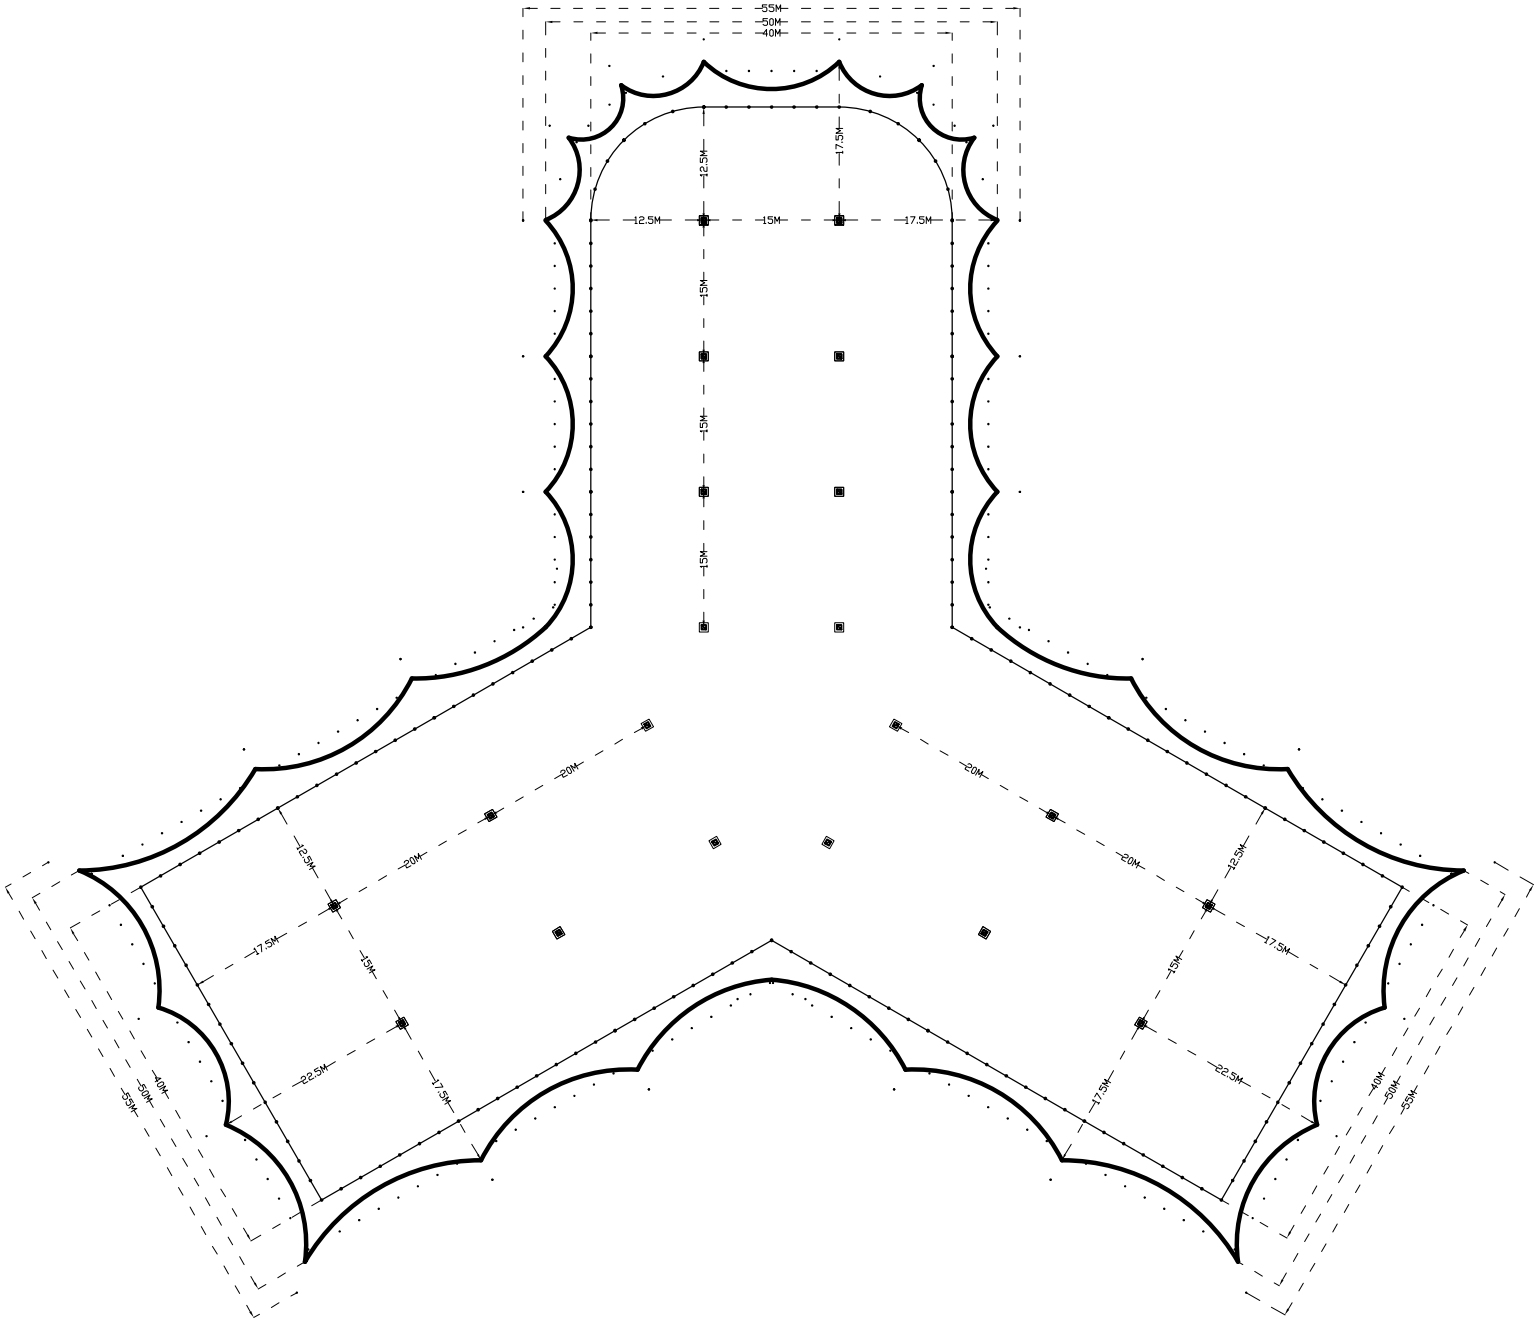

STANDING CAPACITY WITH WALLS

14400

STANDING CAPACITY NO WALLS

22450

SEATED

14510

DINING

11345

SEATING PLANS

Seats where shown are an approximation of the positions and total numbers which should be achieved. However hirers must satisfy themselves as to actual numbers and layout, which will be dependant upon the seating system used and the provision of a safe venue with adequate and ample means of escape as may be determinesd by fire and safety officers.

SITE PLANS

Site plans are prepared from the information available and are our best approximation of what might be possible on this site. We cannot accept any responsibility for any inaccuracy or offer any guarantee that tents can be erected as shown without a full site survey.

Circles denoting external anchor positions are not to scale.
Actual anchors are 50mm diameter but multiple anchors are sometimes required.
It is often possible to relocate some anchor positions to avoid particular obstacles.

Dimensions given are best working sizes.
Actual dimensions may vary by 5%.

Tents are flexible structures and dimensions will vary with topography.
This is particularly true of the Concert Tent where a very small change in angle at the centre can result in up to 1m displacement at the end of the arms.

TITLE

866 Concert Tent

DRAWN FOR

WEBPDF

DRAWN BY

Toby Rose

SCALE	REF/PARTS
n/a	KMMtmmmsMMK

DATE	SQM walls	SQM no walls
01/12/06	7683	8828

Kayam
theatre & concert structures

T: +44 1692 536025
F: +44 1692 535456
E: info@kayam.com
W: www.kayam.com

Laurels Farmhouse
Worstead
North Walsham
Norfolk
NR28 9RW UK